VARIANCE REQUESTED FOR SEC. 603.9
REDUCE TYPE 'A' BUFFER WIDTH
FROM 10FT WIDE DOWN TO 4FT
(RE: V-04 FOR AREA DETAIL)

VARIANCE REQUESTED FOR SEC. 603.9
REDUCE TYPE 'D' BUFFER WIDTH
FROM 10FT WIDE DOWN TO 5FT
(RE: V-05 FOR AREA DETAIL)

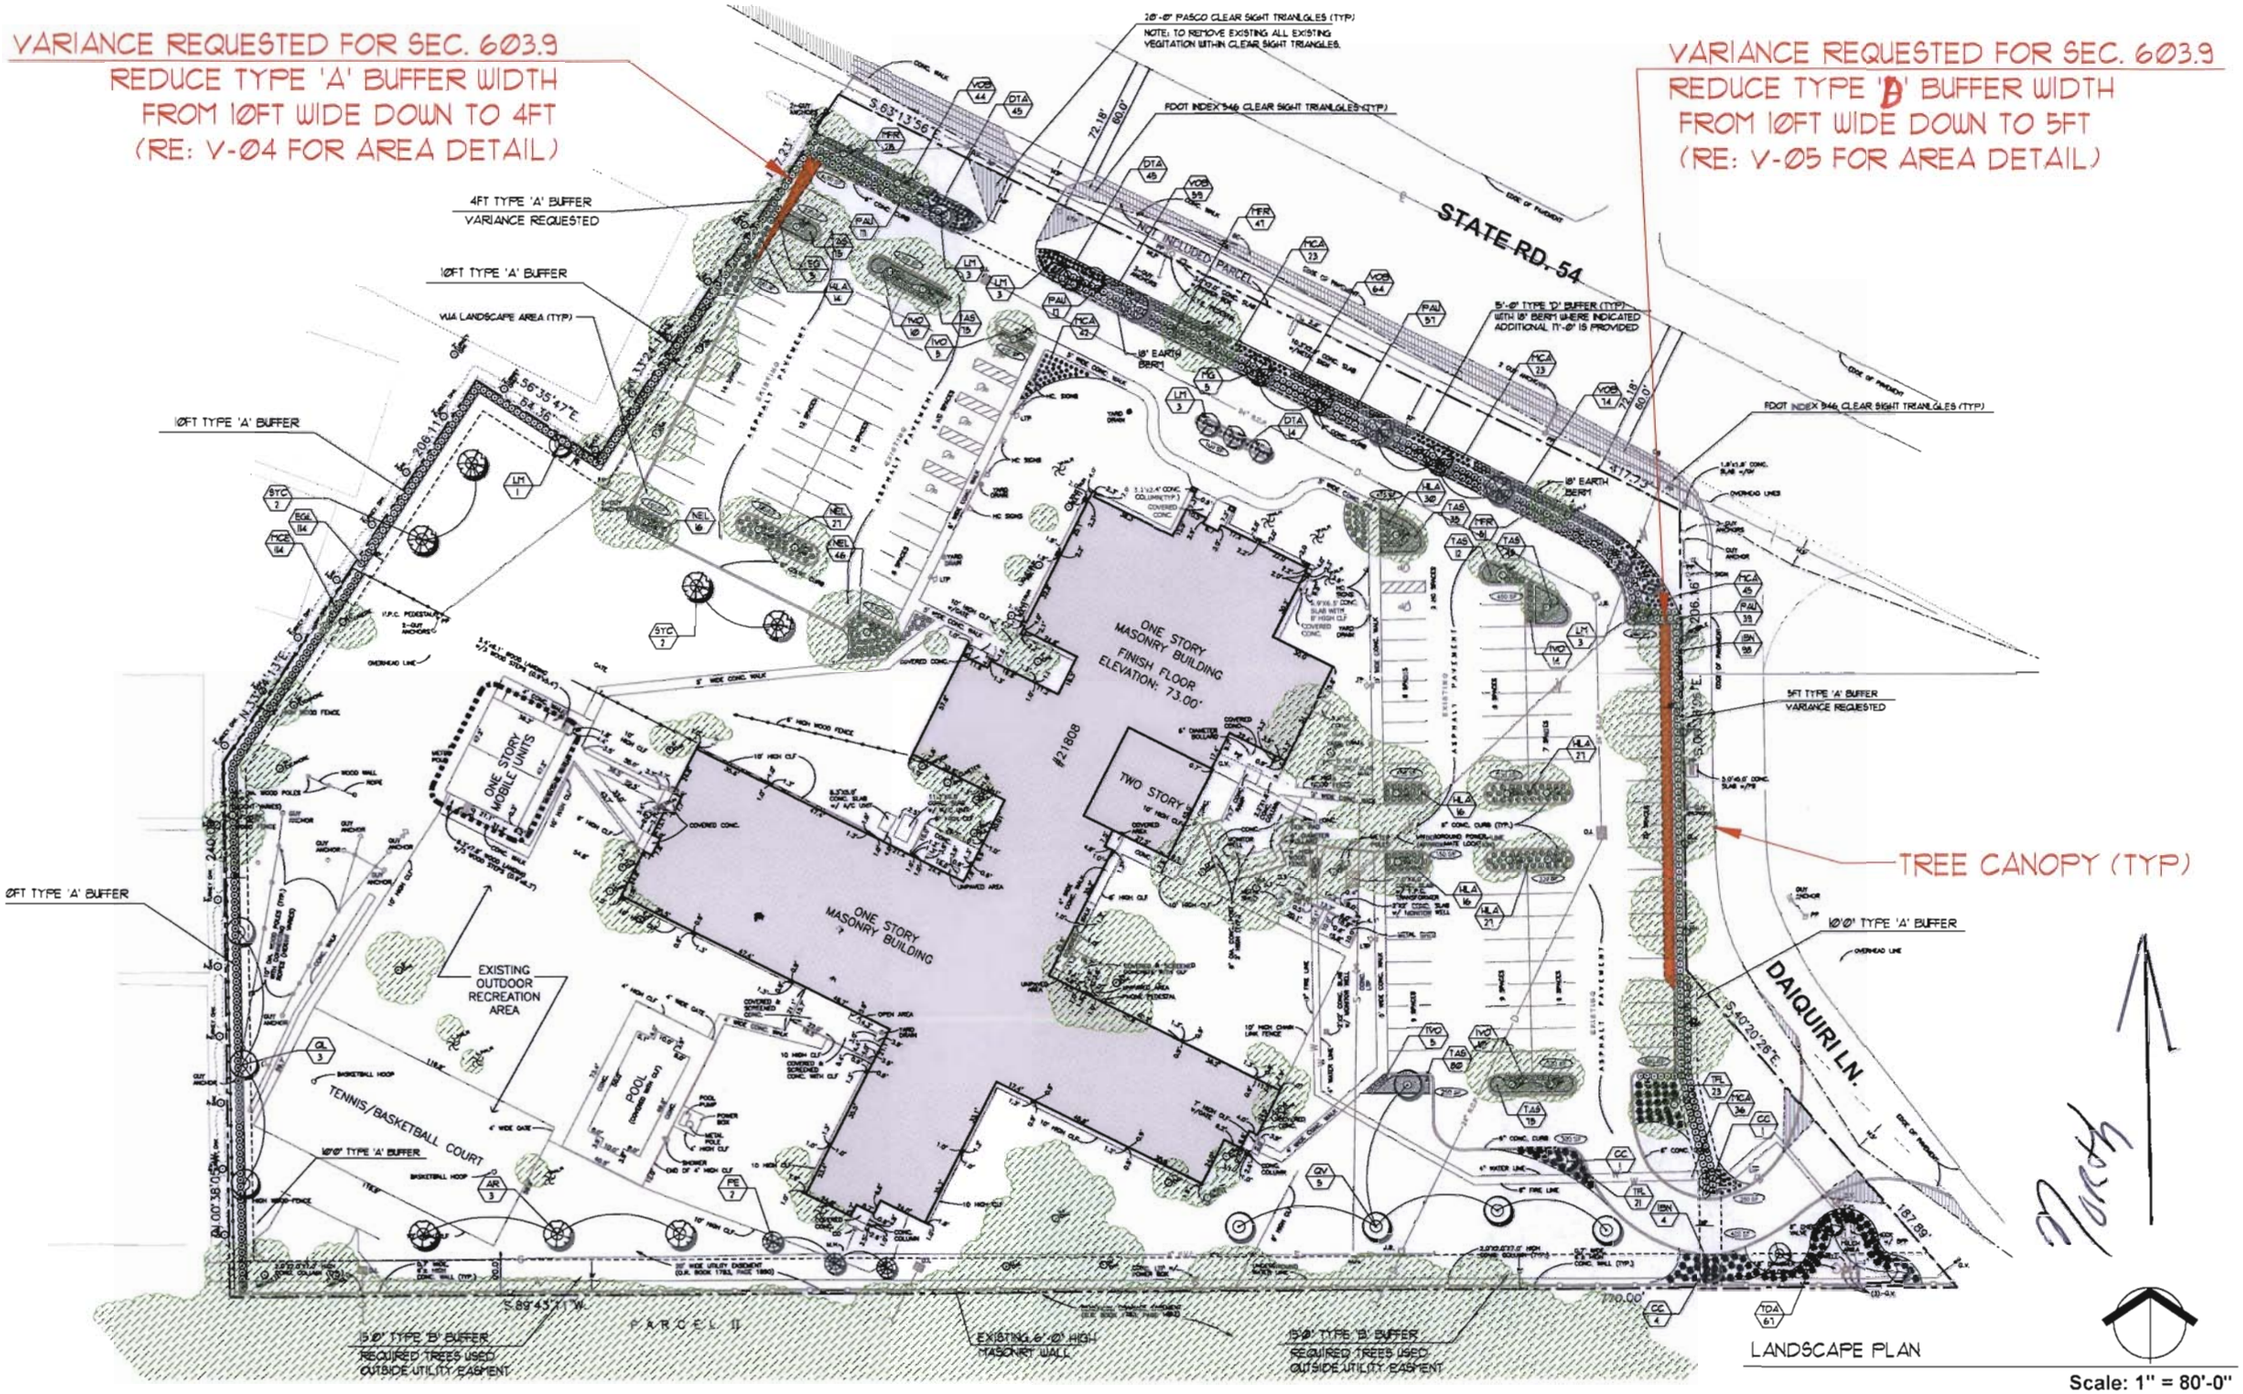

LANDSCAPE PLAN

Scale: 1" = 80'-0"

RAYMOW
LANDSCAPE CONTRACTOR
101 Dunbar Ave. | Suite G
Oldsmar, Florida 34677
T: (813) 855-3790
F: (813) 855-0485
www.raymow.com
DESIGN | CREATE | MAINTAIN
Architect of Record:
George T. Bluth
FL reg. 0006172

PROJECT:
BAYCARE - PASCO
21808 STATE RD. 54, LUTZ, FL 33549

SHEET DESCRIPTION:
WITH VARIANCE APPROVAL

DATE:
Dec. 16, 2009
REVISIONS:

JOB#
09-048
DRAWN BY:
T.D.
CHECKED BY:
G.S.

SHEET:
V-03