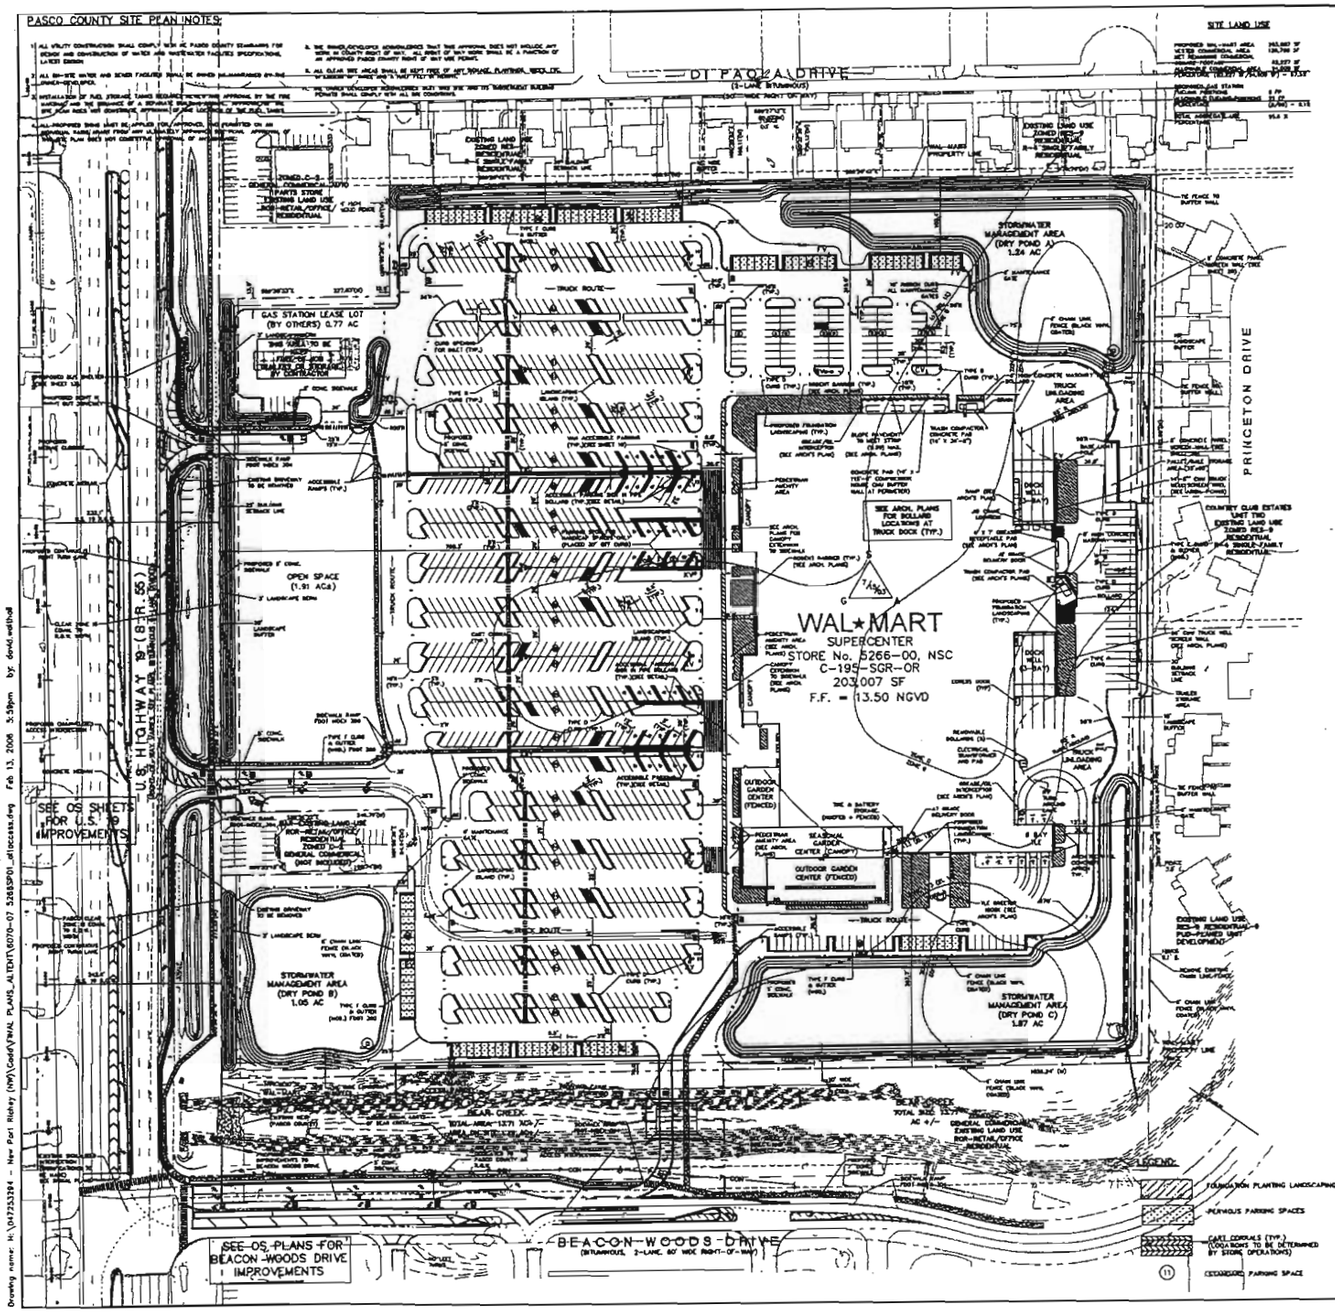

No.	DESCRIPTION	BY	DATE
1	FINAL PLANS	MFT	06/15/06
2	REVISED PER COMMENTS	MFT	06/16/06
3	REVISED PER STORE MANAGER	MFT	06/16/06
4	REVISED PER PLANNING MANAGER	MFT	6/23/06

JOB NO. 04-0264
DRAWN BY: MR
DESIGNED BY: DRW
CHECKED BY: DCC
DATE PRINTED: 6/13/06
DATE REVISED: 6/13/06

SITE PLAN
ALTERNATE ACCESS

WAL★MART - NEW PORT RICHEY (NW), FLORIDA
STORE No. 5266-00, NSC (C-195-SGR-OR)
PASCO COUNTY, FLORIDA
WILDER SITE

SCALE: 1" = 60'
DRAWING NAME: 52665SP01
SHEET No.: 7