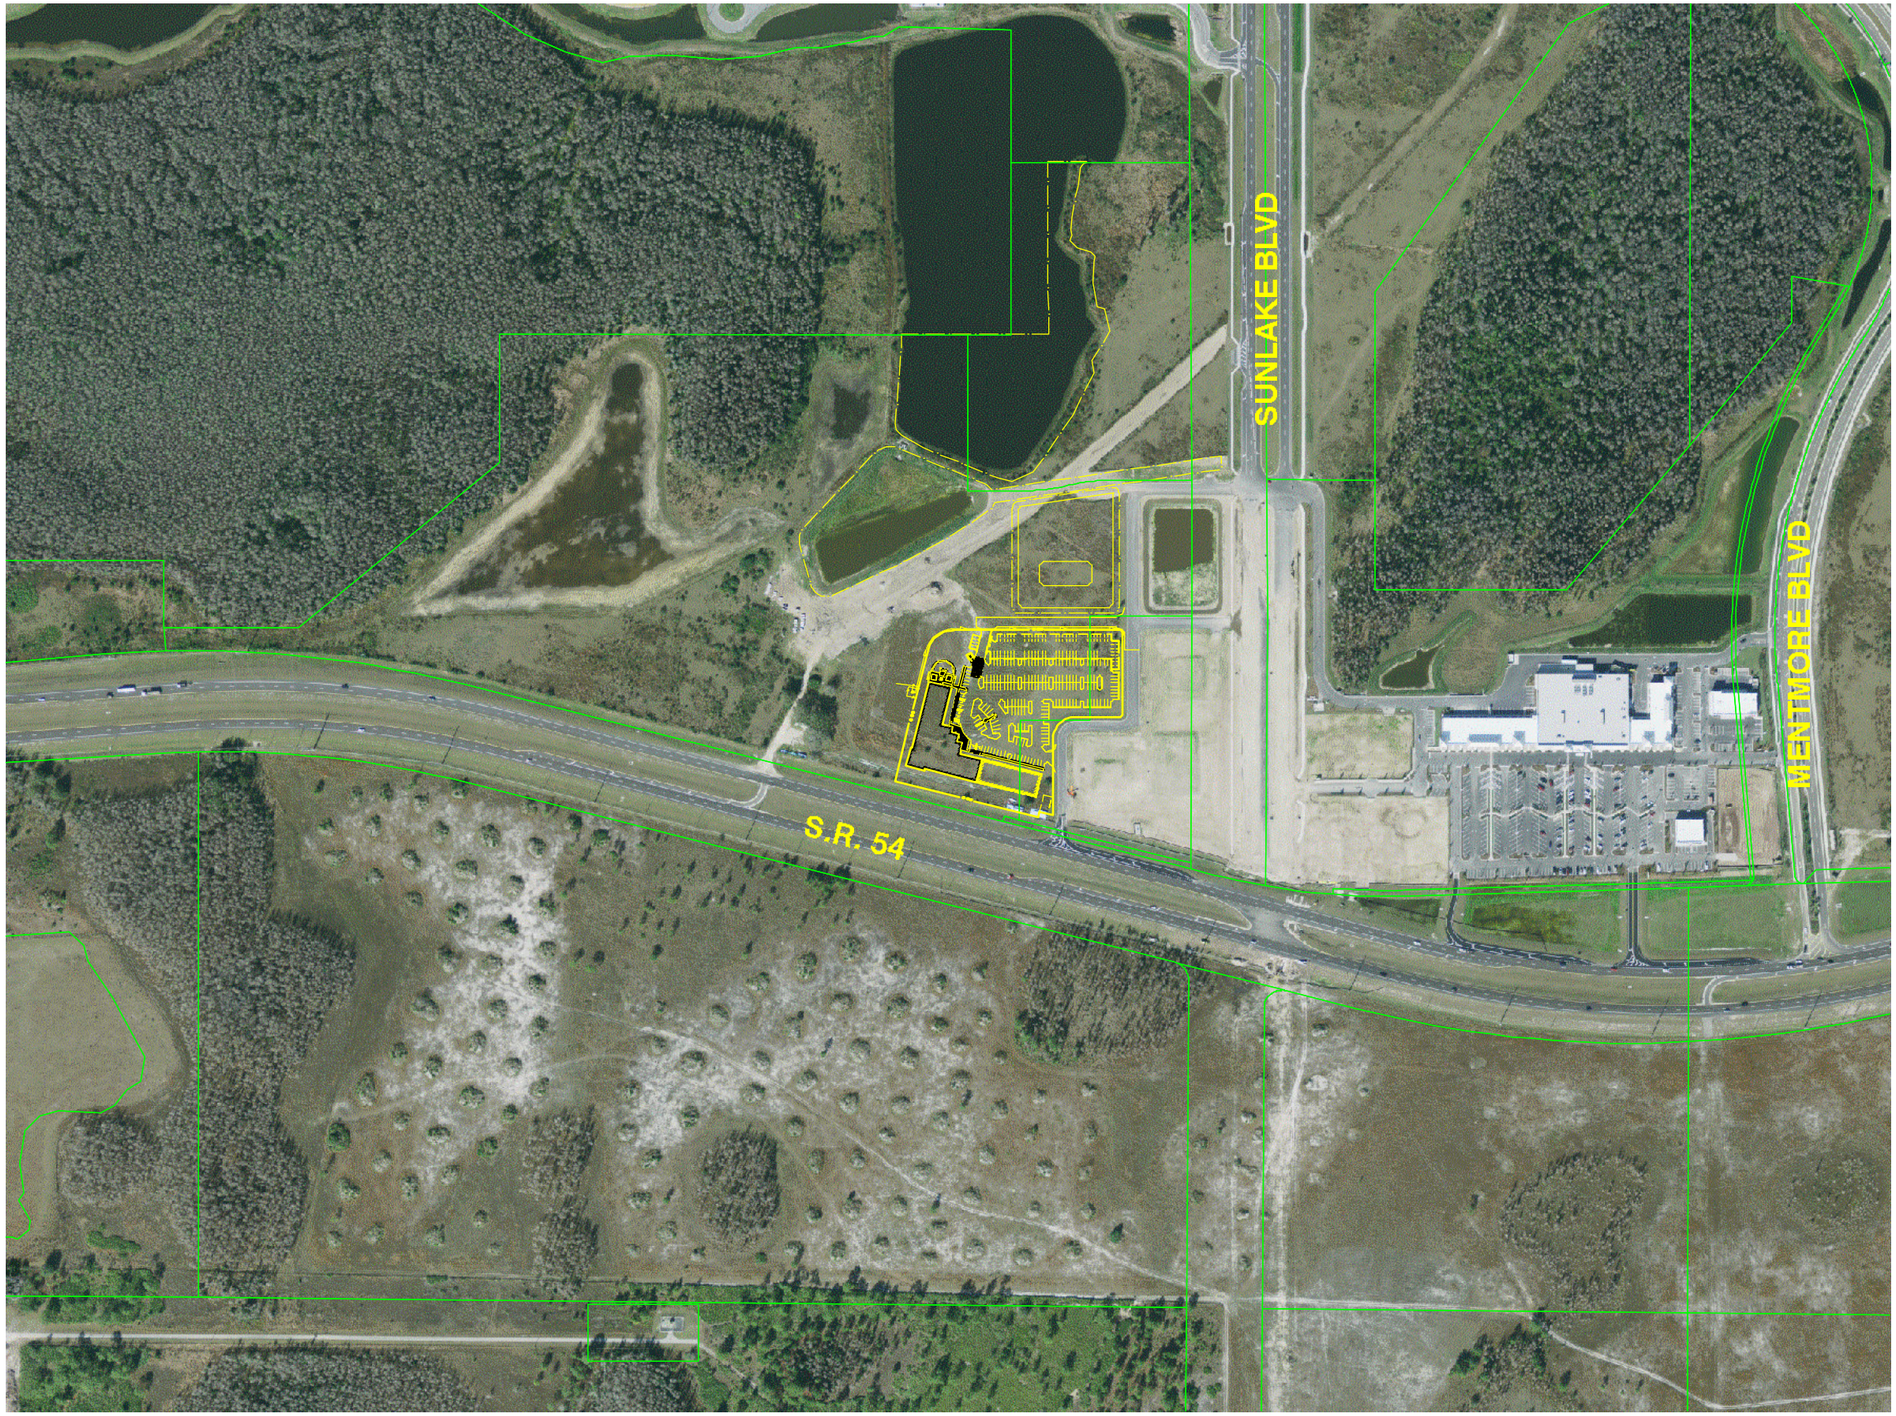

0 200 400
SCALE: FEET

Q:\CIVIL\4175\000\005\dwg\EX HIEMTDRC.bnk\dwg , April 6, 2010 2:32 PM, KWL, King Engineering Associates Inc.
© COPYRIGHT 2010 KING ENGINEERING ASSOCIATES, INC. ALL RIGHTS RESERVED. THIS DOCUMENT IS THE PROPERTY OF KING ENGINEERING ASSOCIATES, INC. AND MAY NOT BE REPRODUCED OR TRANSMITTED IN ANY FORM OR BY ANY MEANS, ELECTRONIC OR MECHANICAL, WITHOUT THE PERMISSION OF KING ENGINEERING ASSOCIATES, INC.

DESIGNED V.G.
DRAWN KWL
CHECKED
S.E.

THE SIGNATURE OF THE QUALITY CONTROL OFFICER IN THIS SPACE INDICATES THAT ALL REQUIRED RESULTS HAVE BEEN OBTAINED AND THAT CONSTRUCTION IS AUTHORIZED TO COMMENCE.

King
ENGINEERING ASSOCIATES, INC.
4921 Memorial Highway
One Memorial Center, Suite 300
Tampa, Florida 33634
Phone 813 880-8881
Fax 813 880-8882
www.kingengineering.com
Engineering License #2610

PROJECT TRANSCRIPT
PHASES 1 & 2
FOR
RYAN COMPANIES US, INC.
101 EAST KENNEDY BOULEVARD, SUITE 2450
TAMPA, FLORIDA 33602

PROJECT AERIAL

NO	DATE	DESCRIPTION	APP'DBY

JOB NO. 4175-000-005
DATE APR. 06, 2010
SCALE AS SHOWN

SHEET NO 1 OF 1