Site Plan With Variances

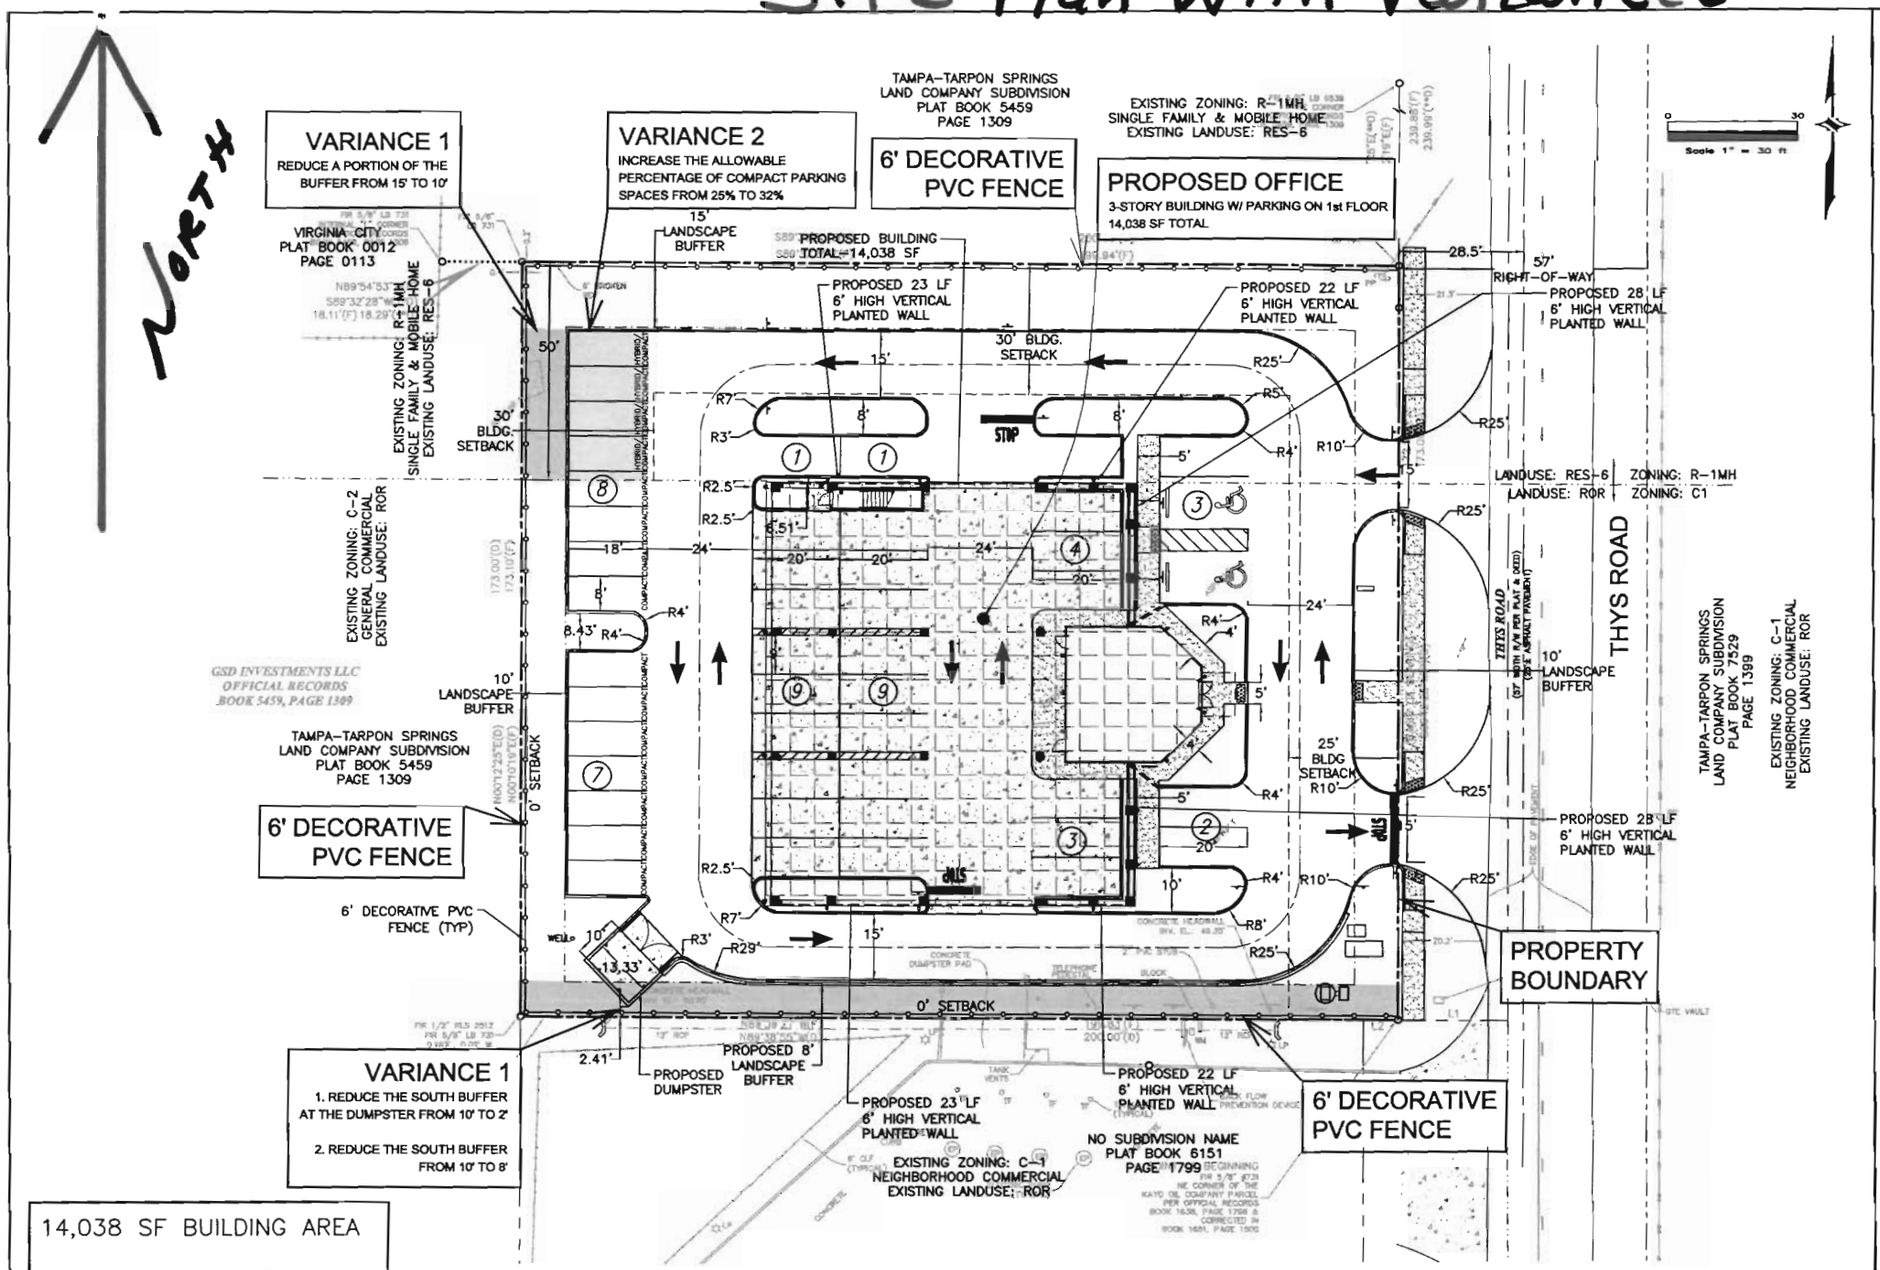

14,038 SF BUILDING AREA

47 PARKING SPACES

32% COMPACT

CAMPO ENGINEERING, INC.

FBPR CERTIFICATE OF AUTHORIZATION NO.: 26726

1725 EAST 5TH AVENUE
TAMPA, FL. 33605
PHONE: (813) 215-7372
FAX: (813) 902-8782

PROJECT TITLE

INFINITY DOCTOR OFFICE

PASCO COUNTY

CLIENT

INFINITY GREEN
MEDICAL PARK, LLC
4001 W. HENRY AVENUE
TAMPA, FL 33614

REVISIONS

NO.	DESCRIPTION	DATE

DATE: 11/2008
REVIEWED BY: MDC
DRAWN BY: BLM
DESIGNED BY: BLM

PROJECT NUMBER

08-019

Matthew D. Campo 53988 5/17/2010
NAME SEAL NO. DATE

SHEET TITLE

VARIANCE EXHIBIT W/ ALL VARIANCES

SHEET NUMBER

4

Site Plan Without Variances

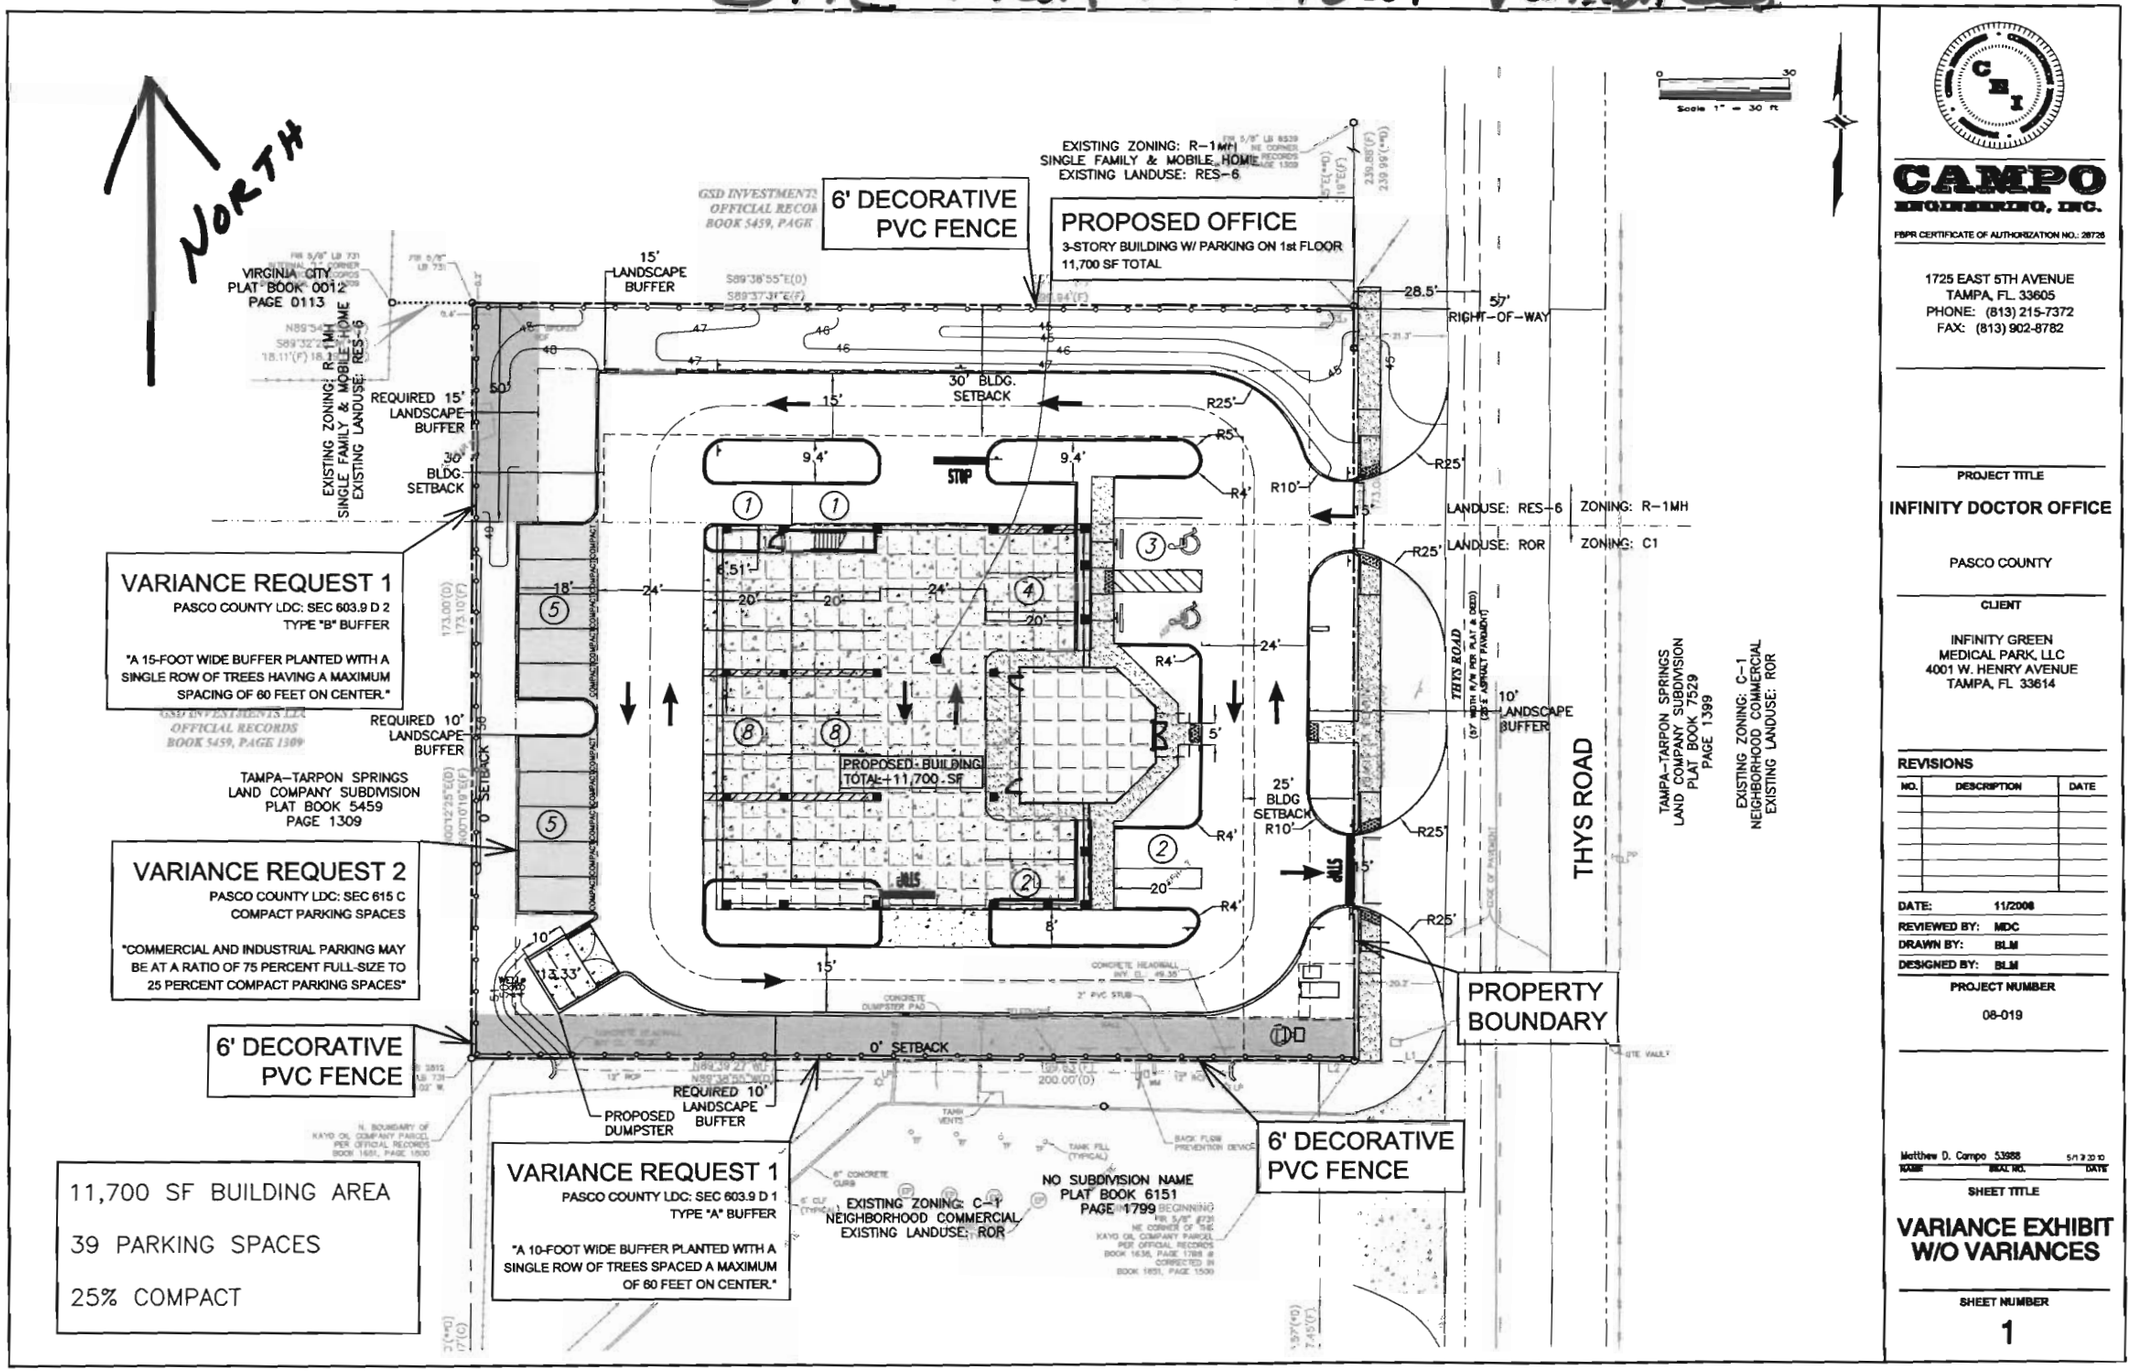

CAMPO ENGINEERING, INC.

FBPR CERTIFICATE OF AUTHORIZATION NO.: 28726

1725 EAST 5TH AVENUE
TAMPA, FL. 33605
PHONE: (813) 215-7372
FAX: (813) 902-8782

PROJECT TITLE

INFINITY DOCTOR OFFICE

PASCO COUNTY

CLIENT

INFINITY GREEN
MEDICAL PARK, LLC
4001 W. HENRY AVENUE
TAMPA, FL 33614

REVISIONS

NO.	DESCRIPTION	DATE

DATE: 11/2008
REVIEWED BY: MDC
DRAWN BY: BLM
DESIGNED BY: BLM

PROJECT NUMBER

08-019

Matthew D. Campo 53988 5/12/2010
NAME LIC. NO. DATE

SHEET TITLE

VARIANCE EXHIBIT W/O VARIANCES

SHEET NUMBER

1