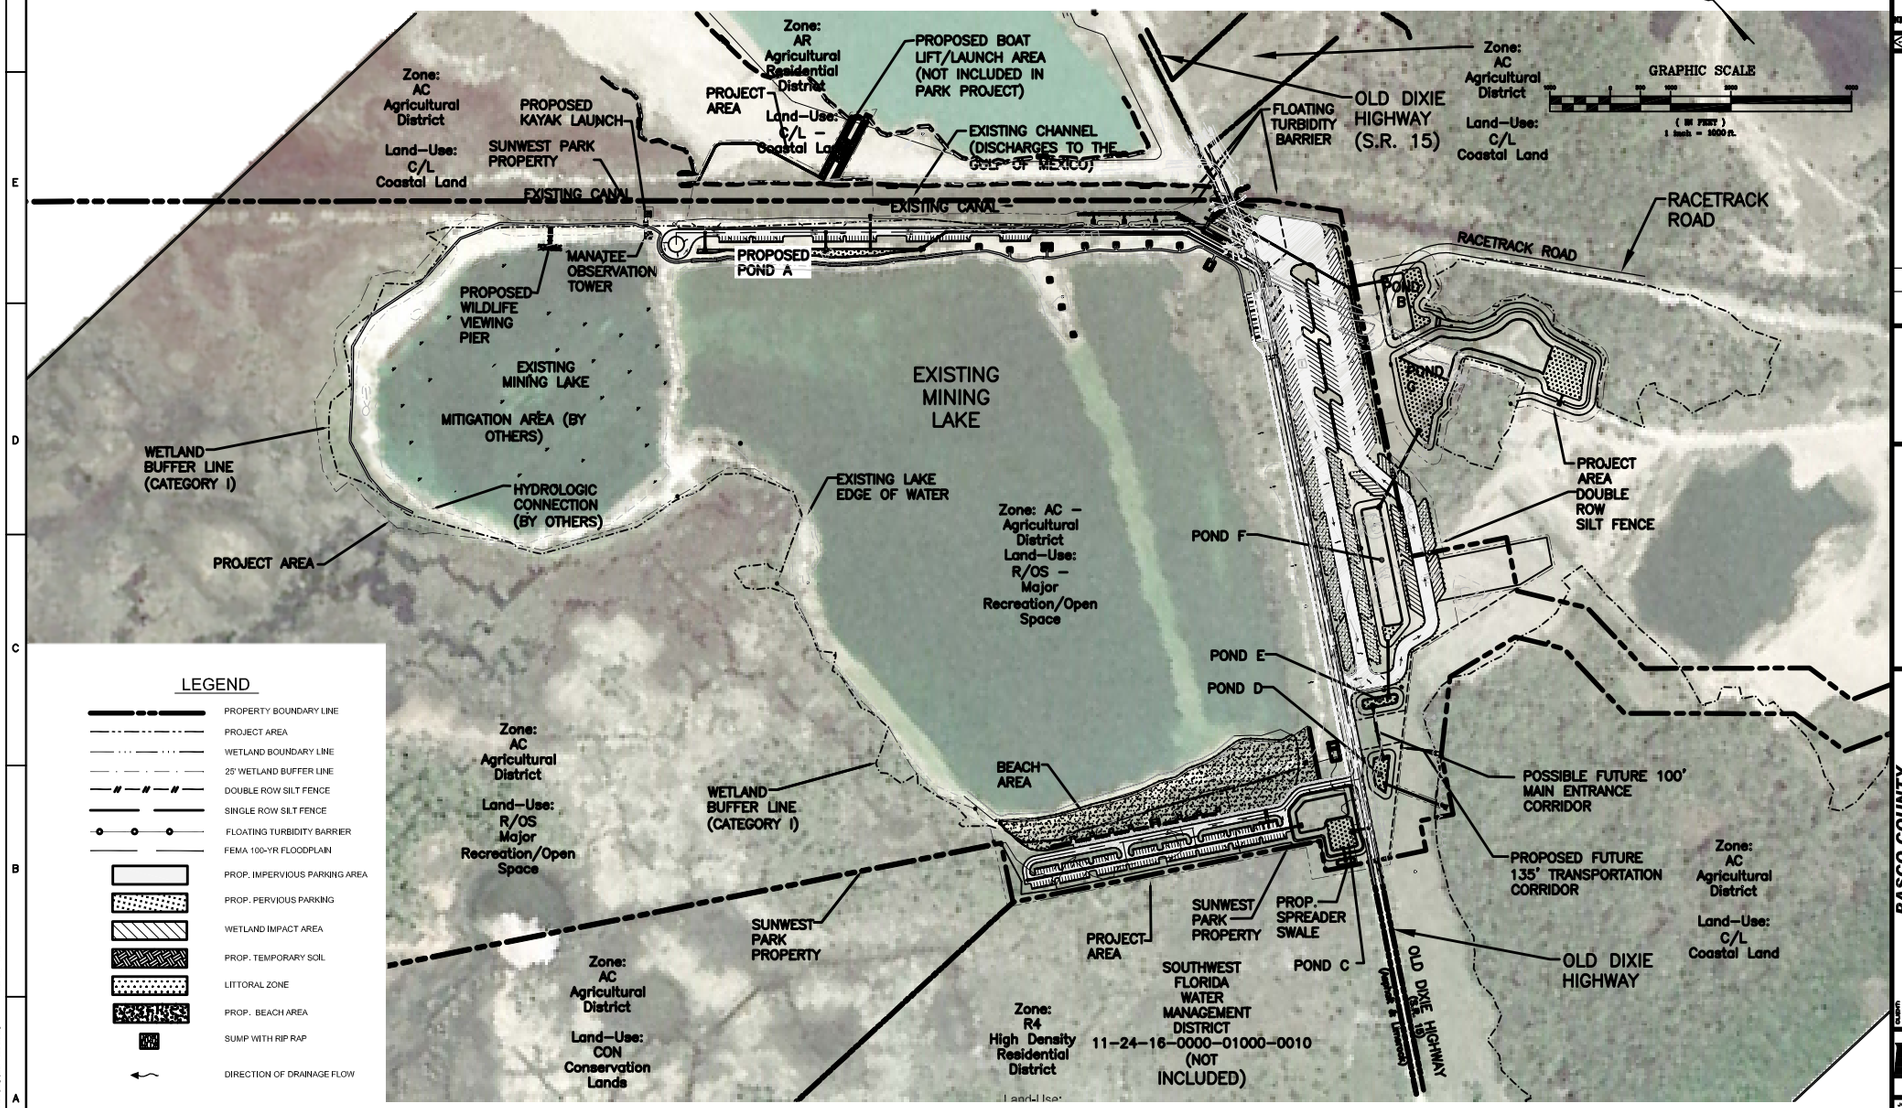

PASCO COUNTY
7220 OSTEEN ROAD
NEW PORT RICHEY, FLORIDA 34653

ISSUED FOR | ISSUED BY | DATE

DATE

NOTICE

This drawing is an instrument of service and is the property of the Engineer. It is to be returned on request. It may not be used for any purpose not agreed to in writing by the Engineer. Reuse by the Owner or others on extensions of this project or on any other project without written authorization and adaptation by the Engineer is prohibited. The Engineer is not responsible for any changes made to this drawing without his knowledge and consent.

This document shall be presumed to be signed and sealed only on certified copies of the original document. Only those copies bearing the original signature and seal of the Engineer shall be considered to be true and genuine copies of the original document. Electronic copies of this document are not considered to be true and genuine copies of the original document. Electronic copies are provided for convenience only, and the Engineer is not responsible for any alterations, additions or deletions to the original document, including, but not limited to, changes in scale, dimensions, or electronic content.

CLIENT: PASCO COUNTY
7220 OSTEEN ROAD
NEW PORT RICHEY, FLORIDA 34653

PROJECT: PASCO COUNTY - SUNWEST PARK

SHEET TITLE: DRC SITE PLAN EXHIBIT

PBSJ
PARSONS BRINCKERHOFF SOUTHEAST, INC.
1001 Water Street
Suite 400
Tampa, FL 33602
Phone: (813) 223-9500
Fax: (813) 223-9505
FL Reg. No. 2000

JOB NO.:
PROJECT ENG:
DRAWN:
CHECKED:
APPROVED:
SHEET NO.: EX. 1

User Name: 22409
Drawing Name: L:\Civil\Sunwest Park\dwg\DRC EXHIBIT.dwg
Jun 02, 2010 - 9:05am