PROJECT MANAGER: -
FIELD BOOK INFORMATION: -
C:\PW_WORK\AGUZMAN\D0237911\CSP-PLTS-G-01-OVERALL MAP.DWG - SHEET C-02 - PLOTTED 6/17/2010 11:46 AM BY GUZMAN, ANDREA

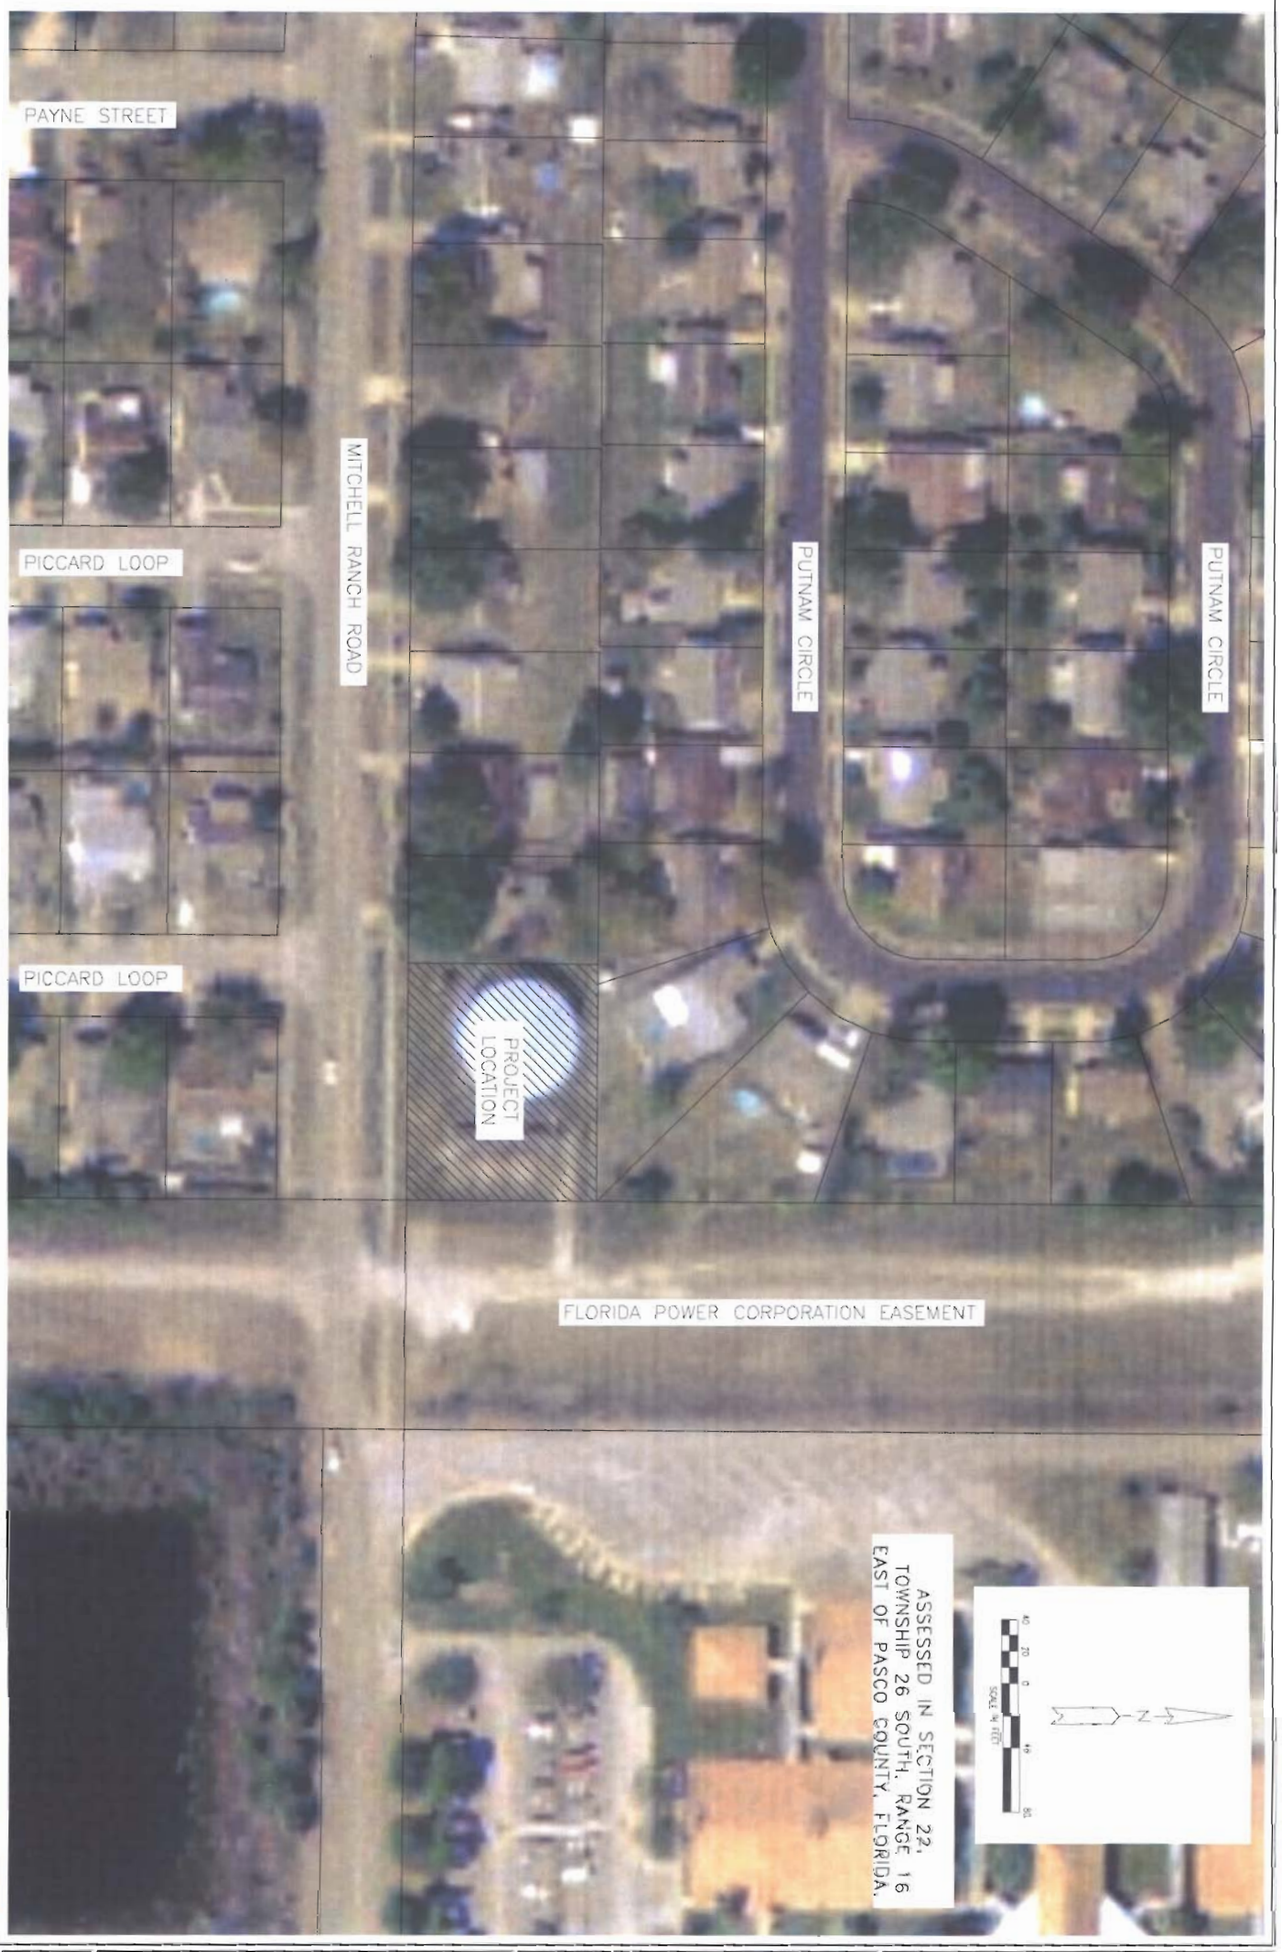

GSG

fgua

FLORIDA GOVERNMENTAL UTILITY AUTHORITY
MITCHELL WTP IMPROVEMENTS

LOCATION MAP

NOT VALID FOR CONSTRUCTION UNLESS SIGNED AND DATED

WADETRIM

U.S. Water Services Corporation

REV#	DATE	DESCRIPTION	BY

SHEET G-01

GUA2015-01-M

DATE 6/17/10

PASCO COUNTY, FL

NORTH

Site Plan