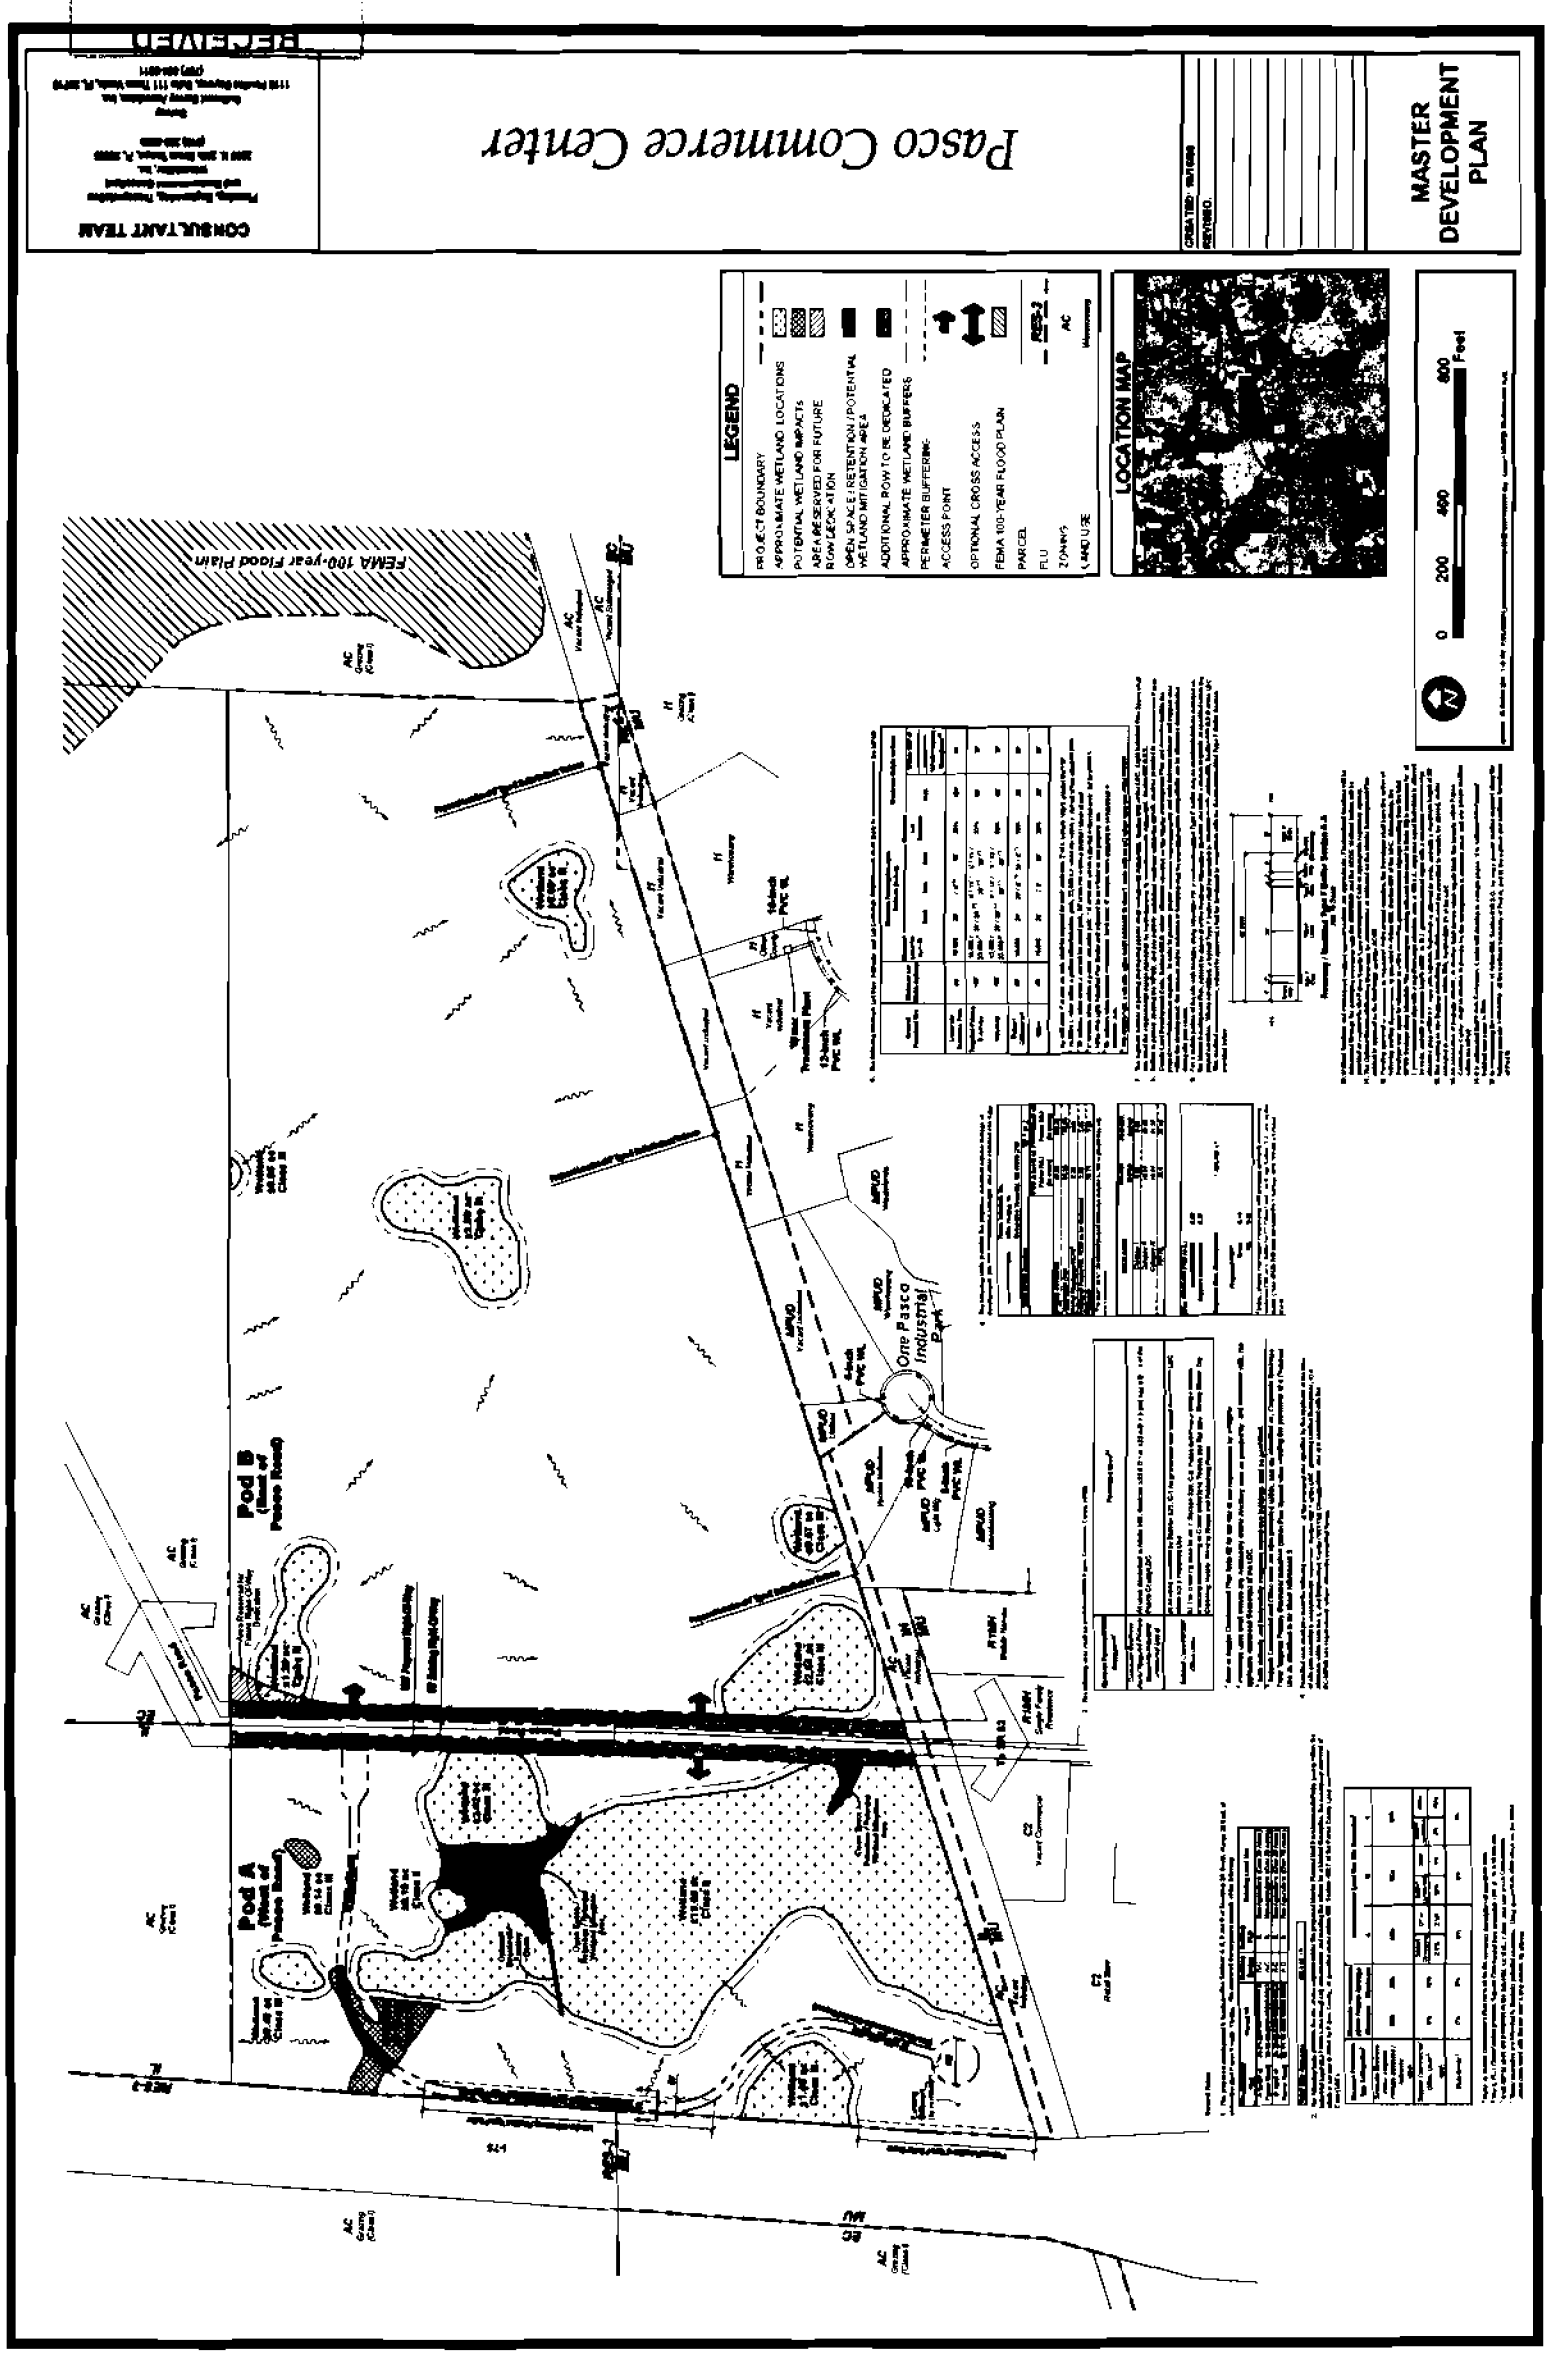

RECEIVED
Zoning NPR